LIBERTY PLAZA MURAL CALL-FOR-ART

DOWNTOWN DEVELOPMENT AUTHORITY
ANN ARBOR, MICHIGAN

SITE PLAN WITH MEASUREMENTS

Measurements are given for all walls, but artists are not required to paint every wall or every wall fully. Proposals should focus on the middle level as the main mural area and connect to the upper and lower levels and be visible from the sidewalk.

Artists can also choose to paint steps and railings.
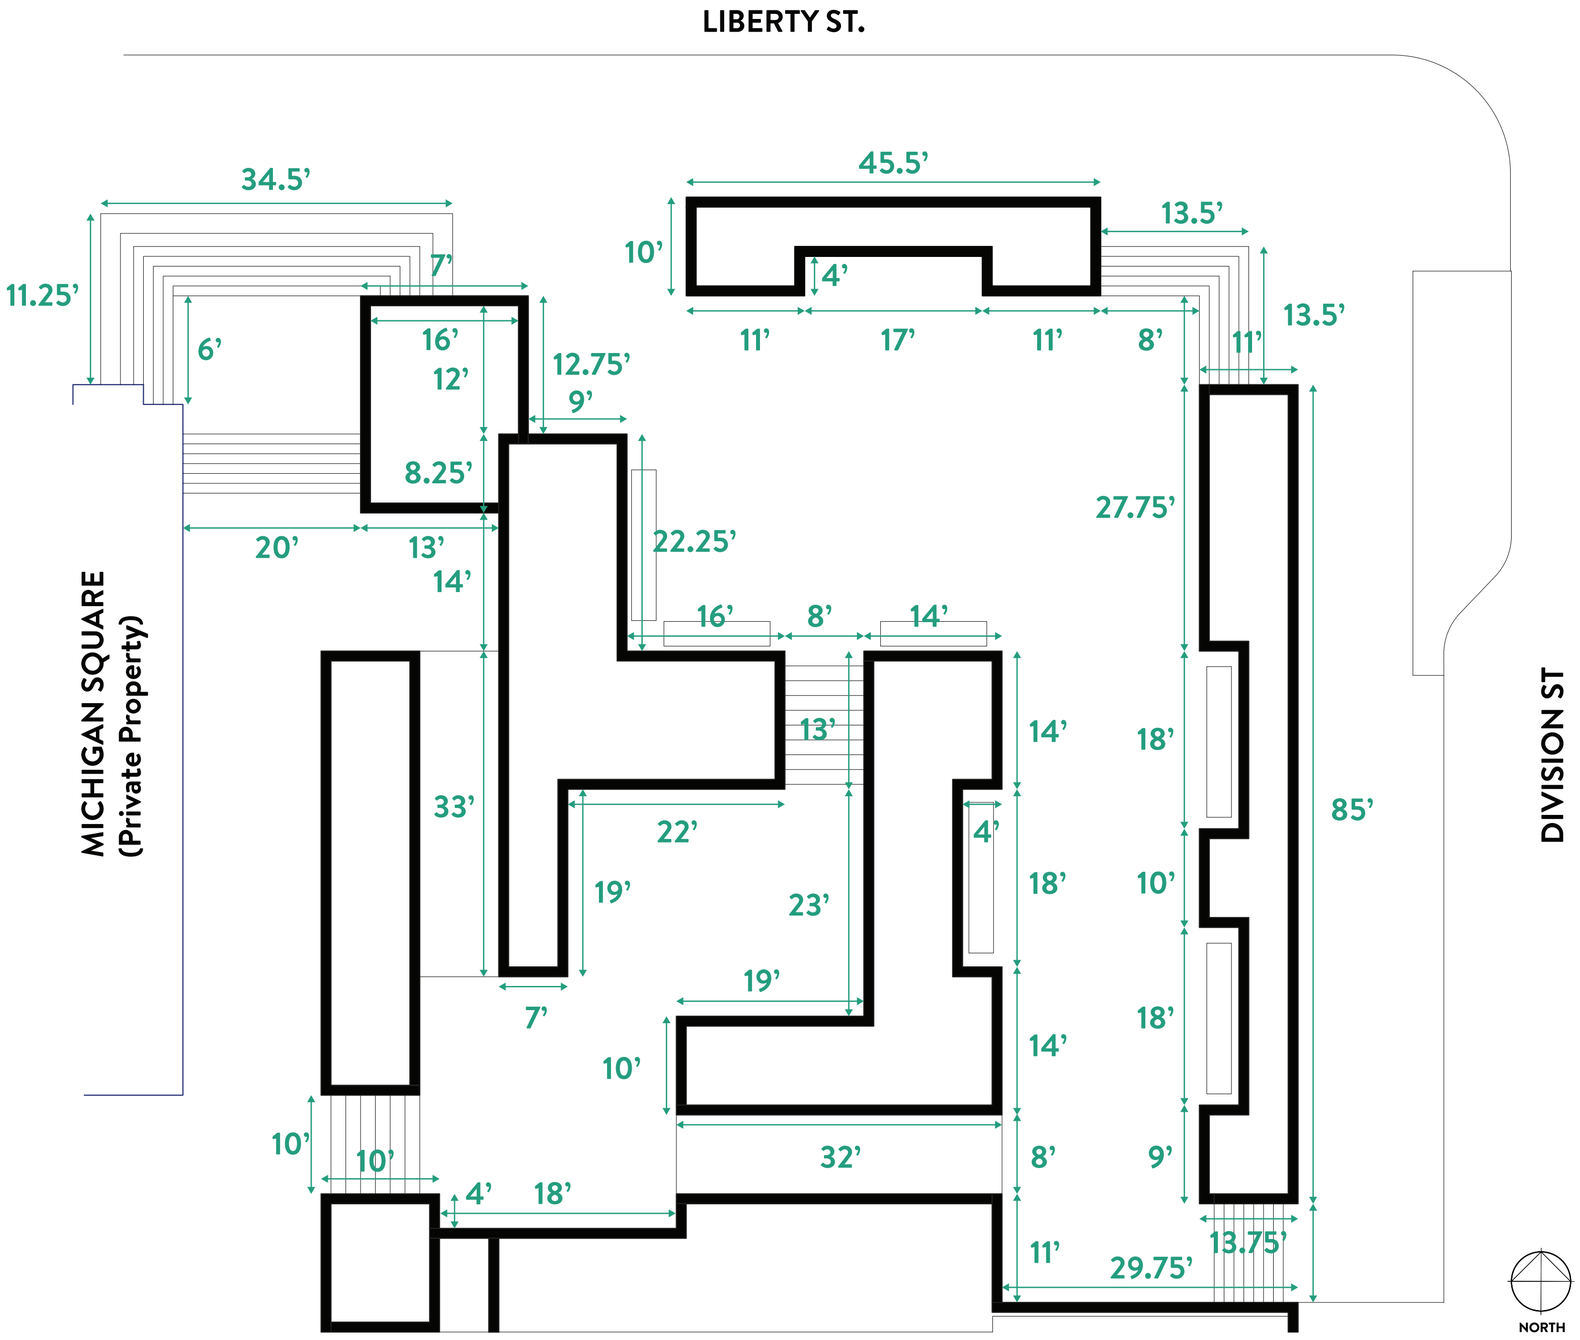
*****Measurements are rounded to the nearest quarter foot. The awarded finalist will be responsible for making their own measurements.**