



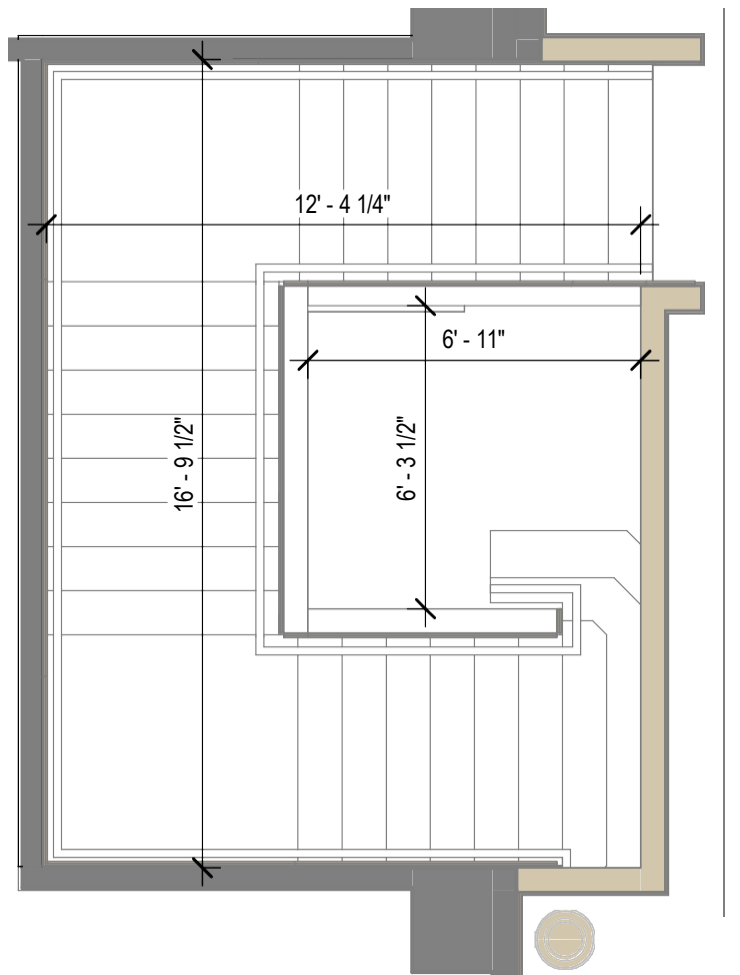

DIMENSIONS BASED ON EXISTING
DRAWINGS - TO BE FIELD VERIFIED

1 ENLARGED STAIR PLAN

SCALE: 1/4" = 1'-0"

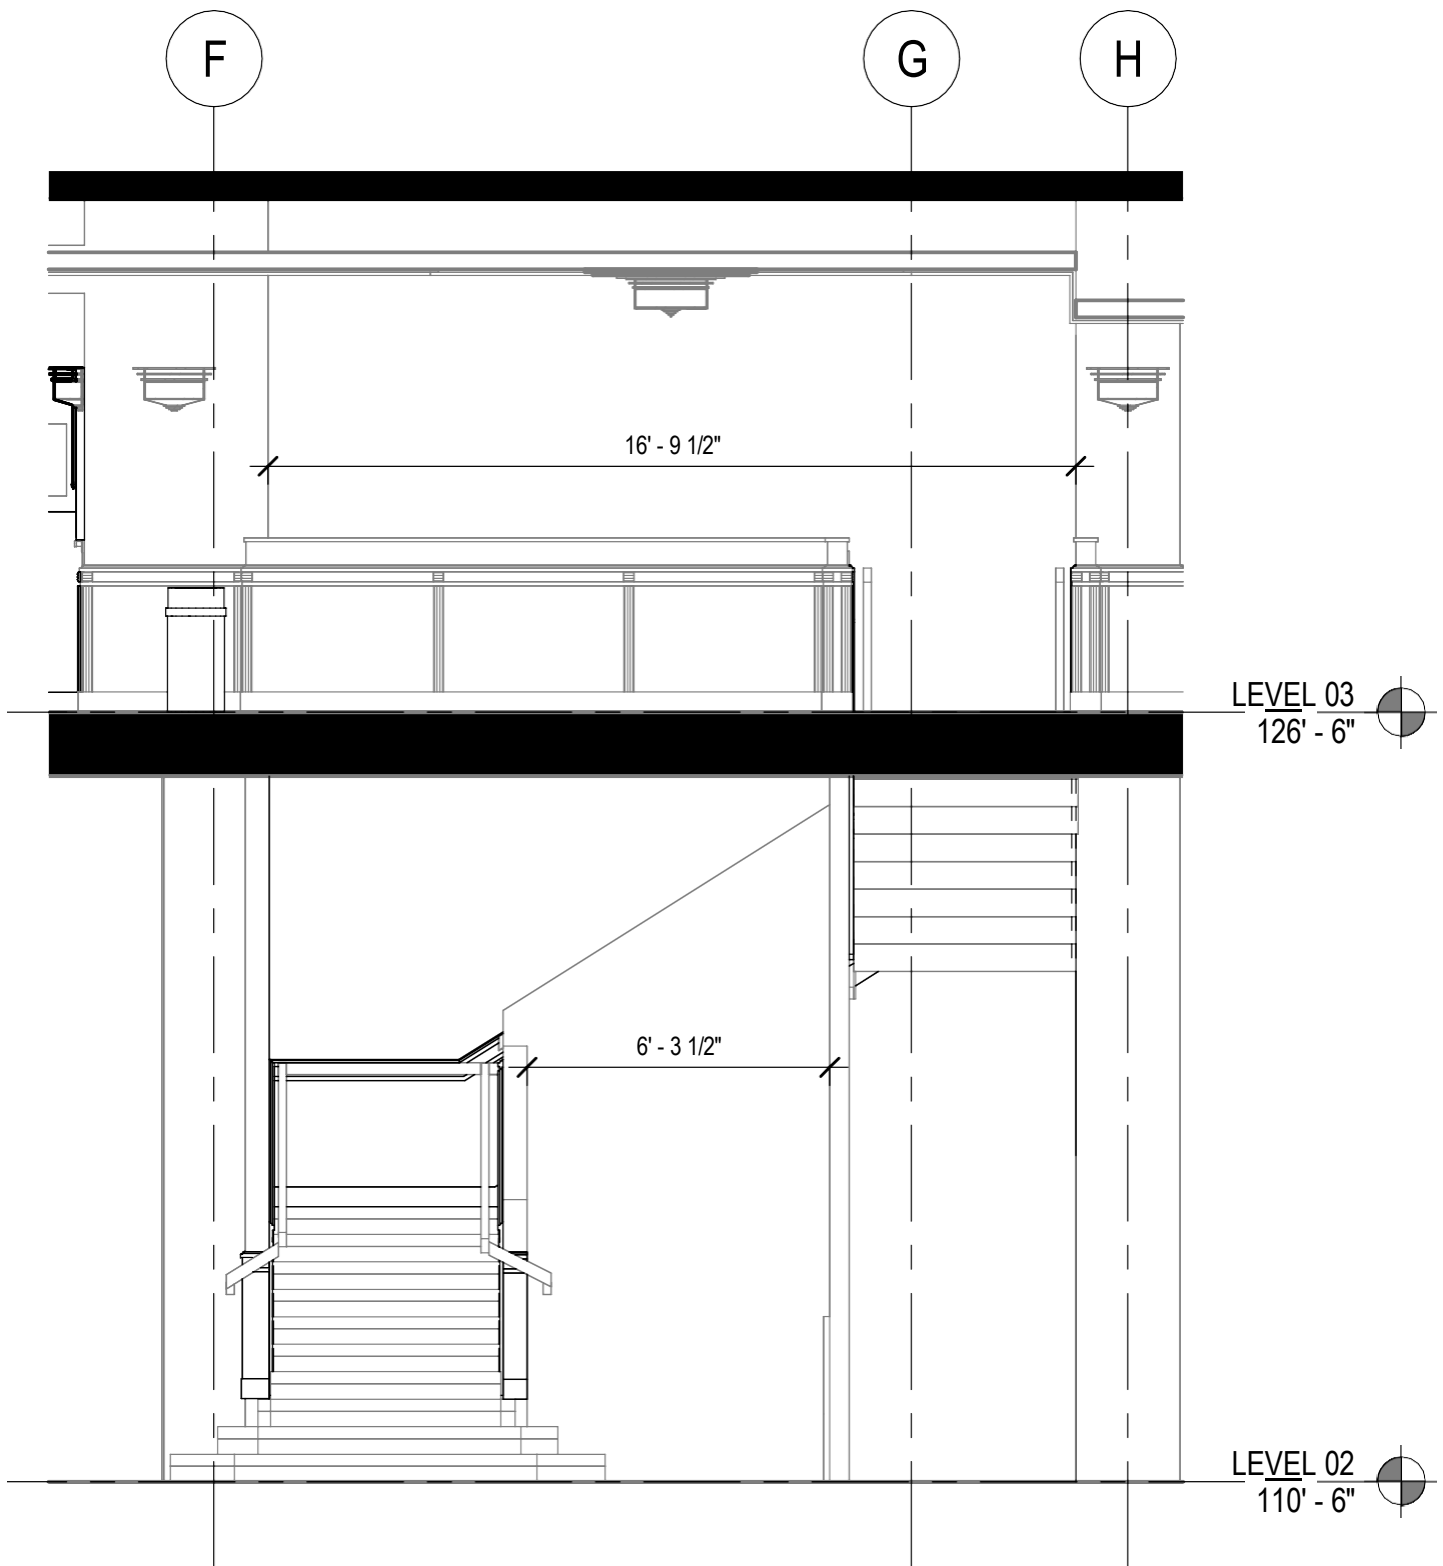


1

ENLARGED STAIR SECTION 2

SCALE: 1/4" = 1'-0"

VCBO[®]

OGDEN MUNICIPAL BUILDING 3RD FLOOR LOBBY REMODEL
CLIENT NAME

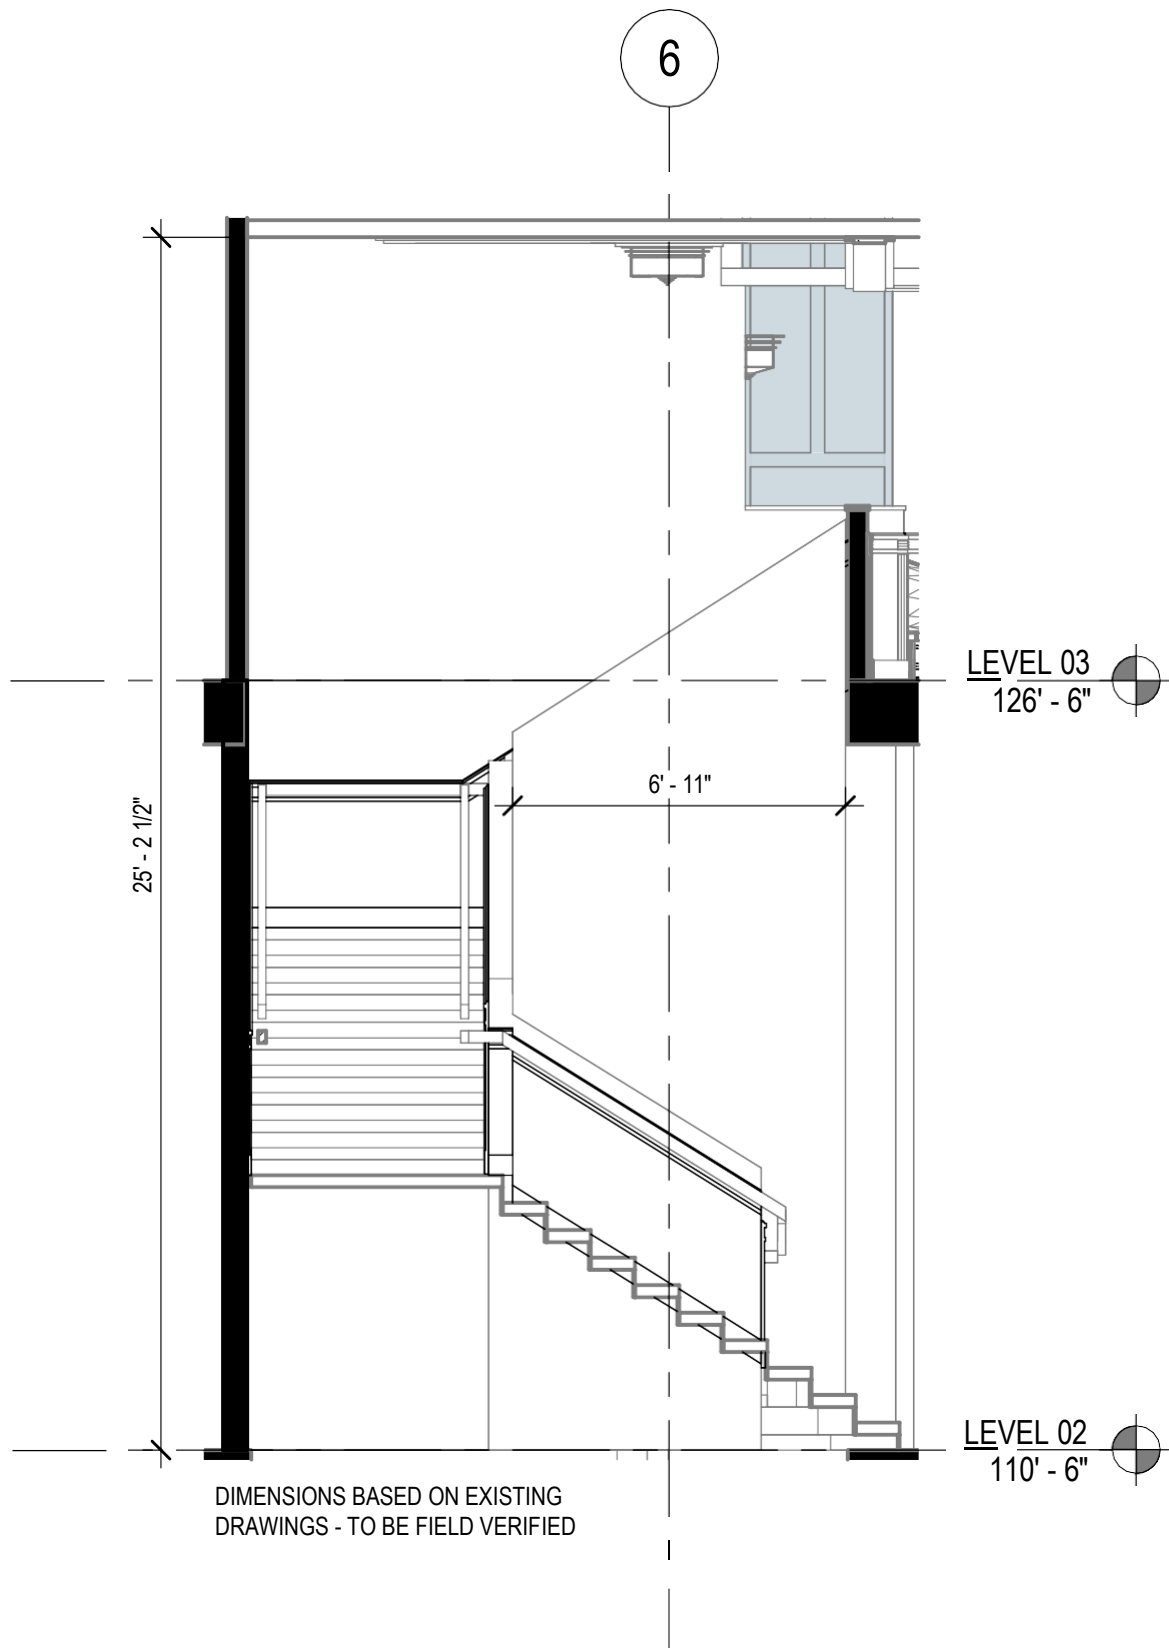

1 ENLARGED STAIR SECTION

SCALE: 1/4" = 1'-0"



Third floor facing west from Work Room doors



Top of stairwell facing south



Top of stairwell facing southeast



Looking into stairwell from third floor to second floor



Top of stairwell facing southwest