
Town of Castle Rock
Wolfensberger Underpass Walls Public Art Project
Dimensions shown are approximate
North Wall: 222′+34′+399′=655′
South Wall: 242′+34′+470′=746′
North side sidewalk width 6′ no railing
South side sidewalk width 7′ no railing
Verify railroad-owned portions of wall where art cannot be placed.

ADDED 13 NOV 2026 - APPROXIMATE

Red hatch = NO ARTWORK - no art or attachments within approx. 50 ft of the track centreline, either direction along Wolfensberger Rd (approx. 100 ft total). Four eligible wall areas remain outside the hatched zone. Dimensions are approximate - field verify. Town to confirm final allowable artwork limits.

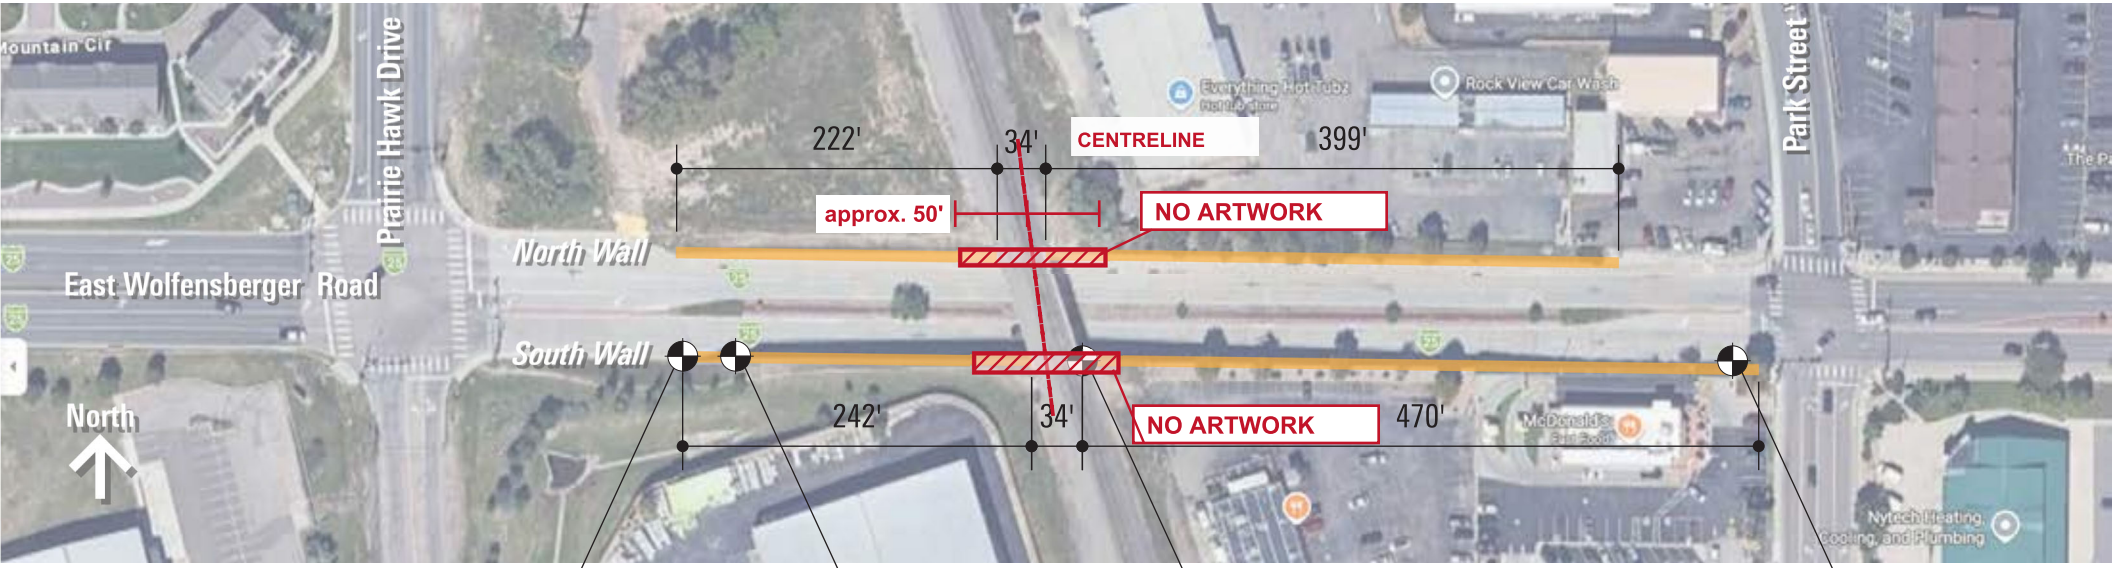



0′-0″ wall height — 17′-6″ wall height — 26′-6″ wall height — 3′-0″ wall height

