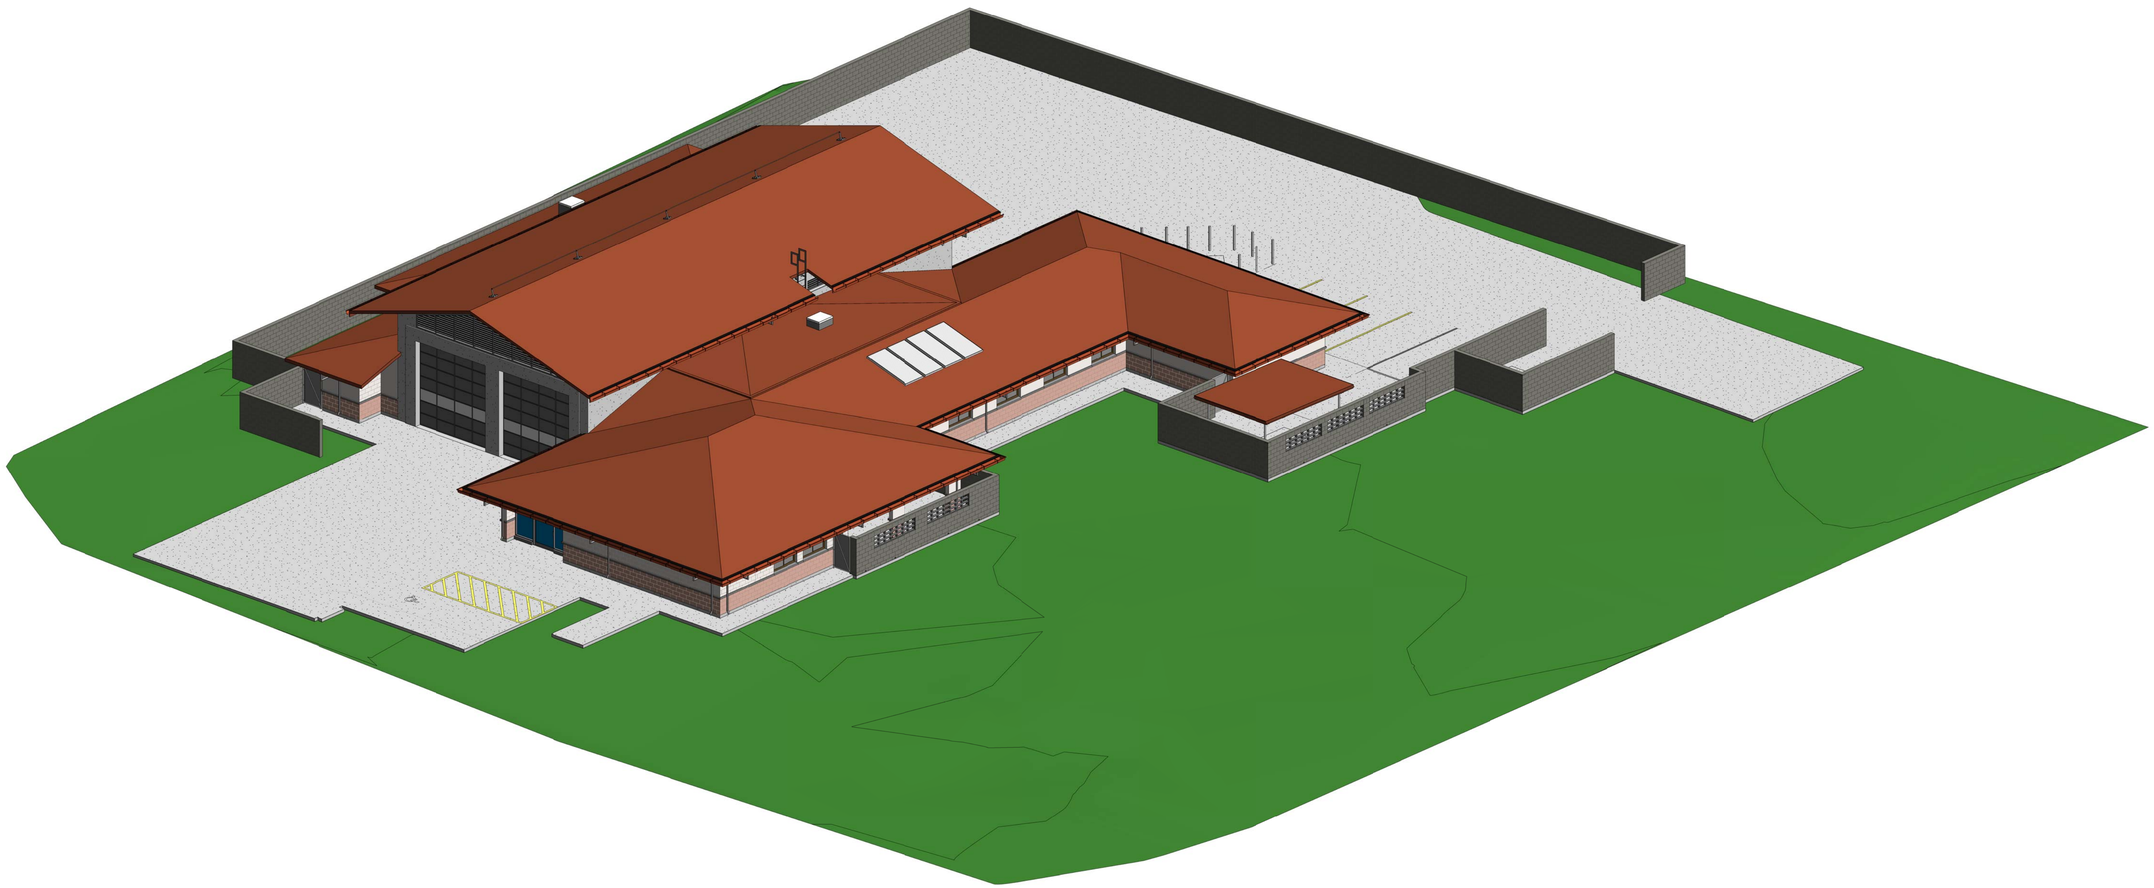

PERSPECTIVE VIEW | SCALE: 1

GRAPHIC SCALES:

REVISION	DATE	DESCRIPTION	MADE BY	ACCEPTED

EDMUND CHANG
LICENSED PROFESSIONAL ARCHITECT
No. 6039
HAWAII, U.S.A.

EXP. DATE 04-30-18

THIS WORK WAS PREPARED BY ME OR UNDER MY SUPERVISION AND CONSTRUCTION OF THIS PROJECT WILL BE UNDER MY OBSERVATION

ACCEPTED:

CHIEF, FACILITIES DIVISION

DEPARTMENT OF DESIGN AND CONSTRUCTION
CITY & COUNTY OF HONOLULU

HAUULA FIRE STATION REPLACEMENT

HAUULA, OAHU, HAWAII

PERSPECTIVE VIEW

DESIGN BY:	M.A.
DRAWN BY:	J.A.
REVIEW BY:	E.C.
DATE:	NOV. 2016
JOB NO.	II-10-16-C
DRAWING NO.	5
FILE NO.	--