EXHIBIT A2

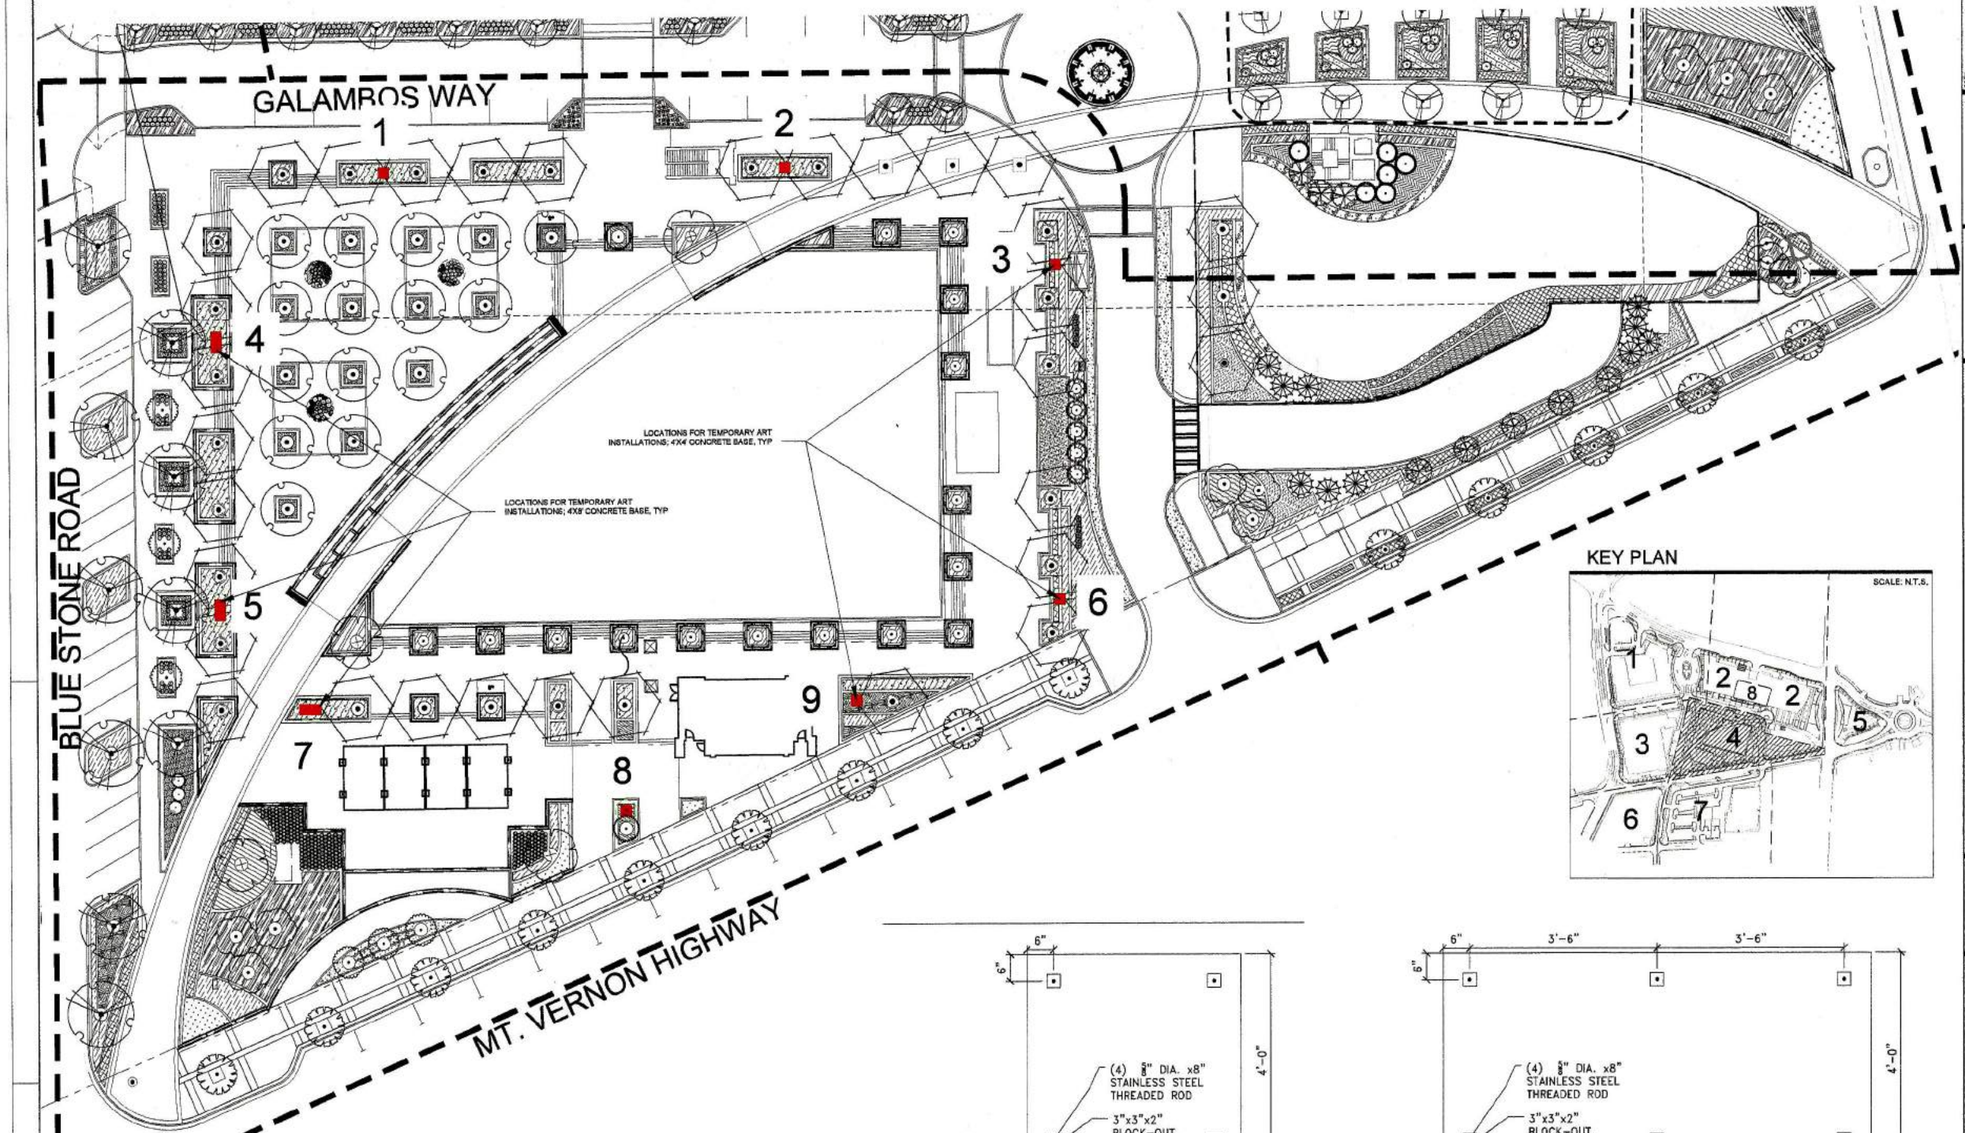

KEY PLAN

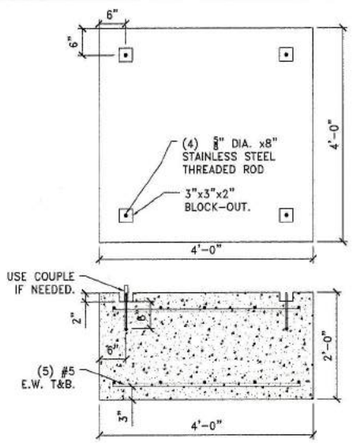

4 x 4 ART BASE DETAIL SCALE: 1" = 1'

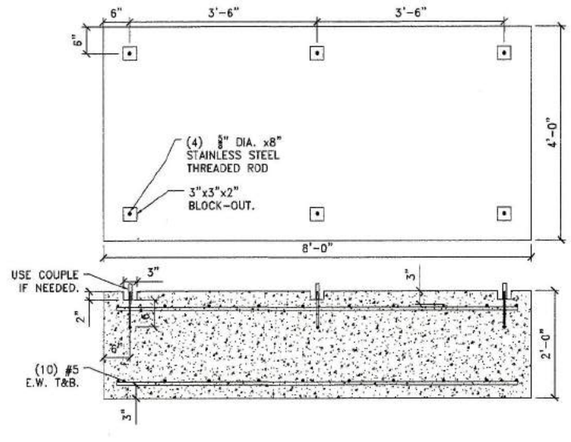

4 x 8 ART BASE DETAIL SCALE: 1" = 1'

ROSSER

Rosser International, Inc.
Two Peachtree Points
1555 Peachtree St, NE
Suite 800
Atlanta, Ga. 30309
t 404 876 3800
www.rosser.com

CONSULTANTS

JB+a
planning + landscape architecture

STAMP

Sandy Springs City Springs

Sandy Springs, Georgia 30350

Project No. 14013

CONSTRUCTION DOCUMENTS

KEY PLAN

PRINTING AND REVISIONS

MARK	DATE	DESCRIPTION
	30 MAY 2017	RFI 1109

ROSSER PROJECT NUMBER	14013
DRAWN BY	LHT
CHECKED BY	JWF
DATE RELEASED FOR CONSTRUCTION	01 FEB 2016

COPYRIGHT © 2016 Rosser International, Inc.

SHEET TITLE

ART BASE PLAN

SHEET NUMBER

L1.4

RELEASED FOR CONSTRUCTION

2015-12-03 12:33:13 PM

1 INCH