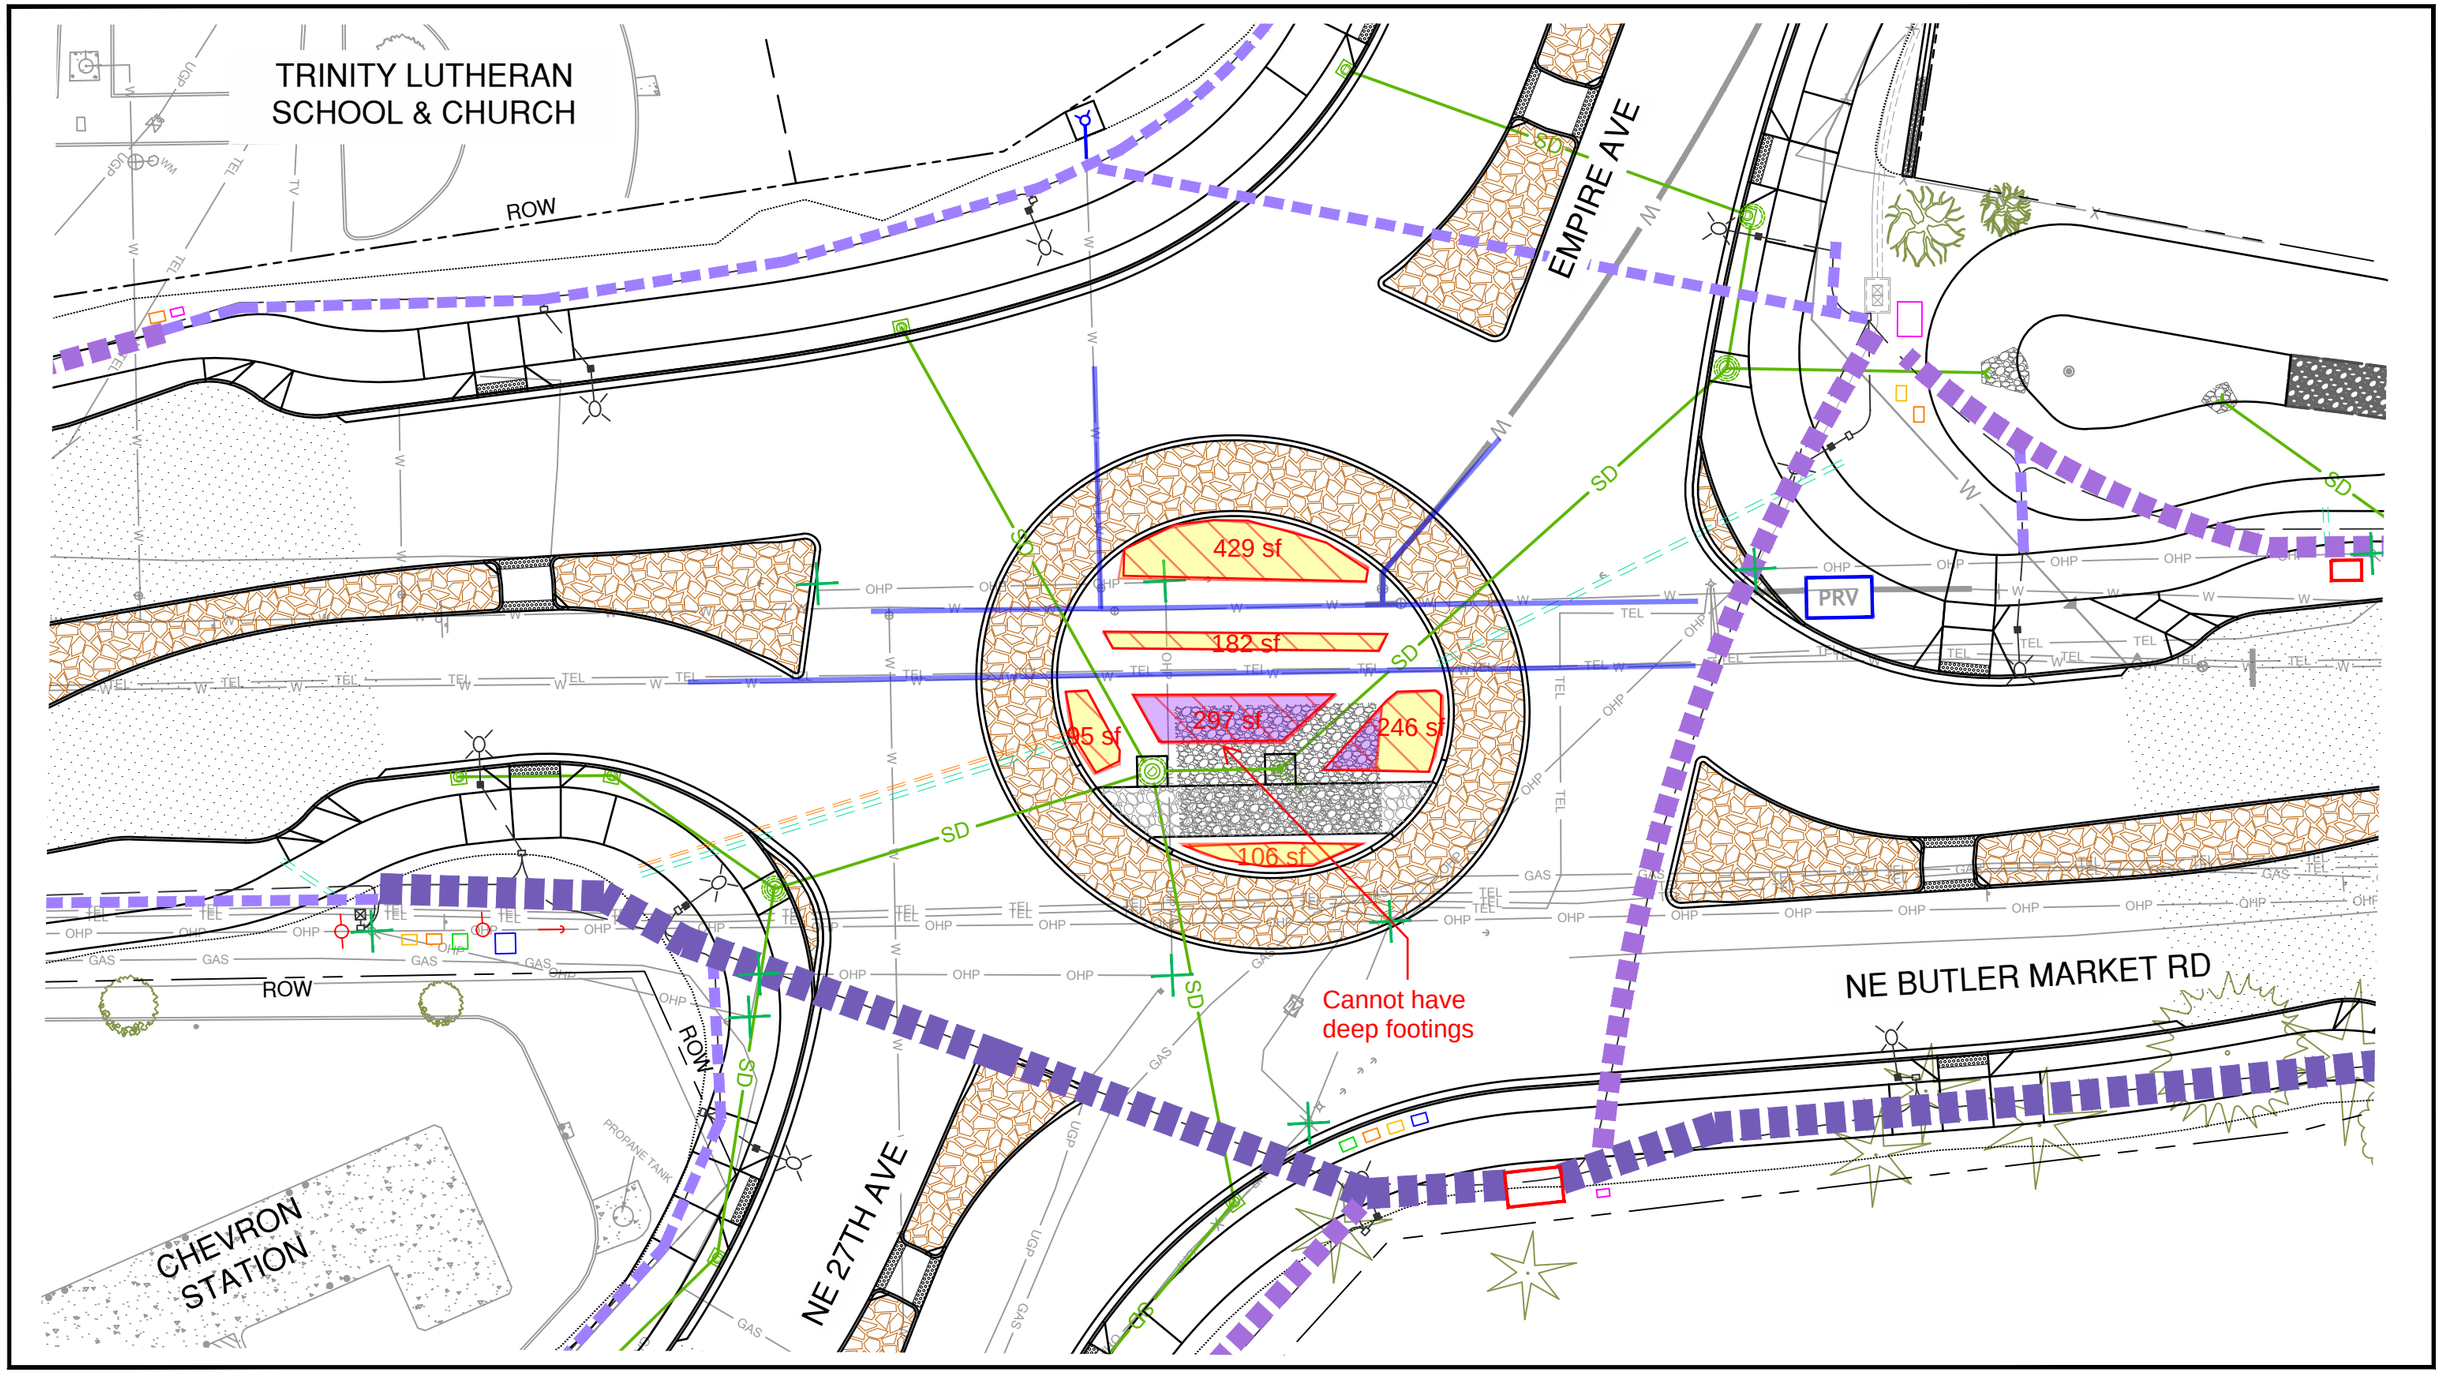

Parametrix DATE: November 24, 2021 FILE: 297-6237-004 EXH S3-RABART

0 30
1 INCH = 30 FT.

Empire Ave & 27th St Roundabout